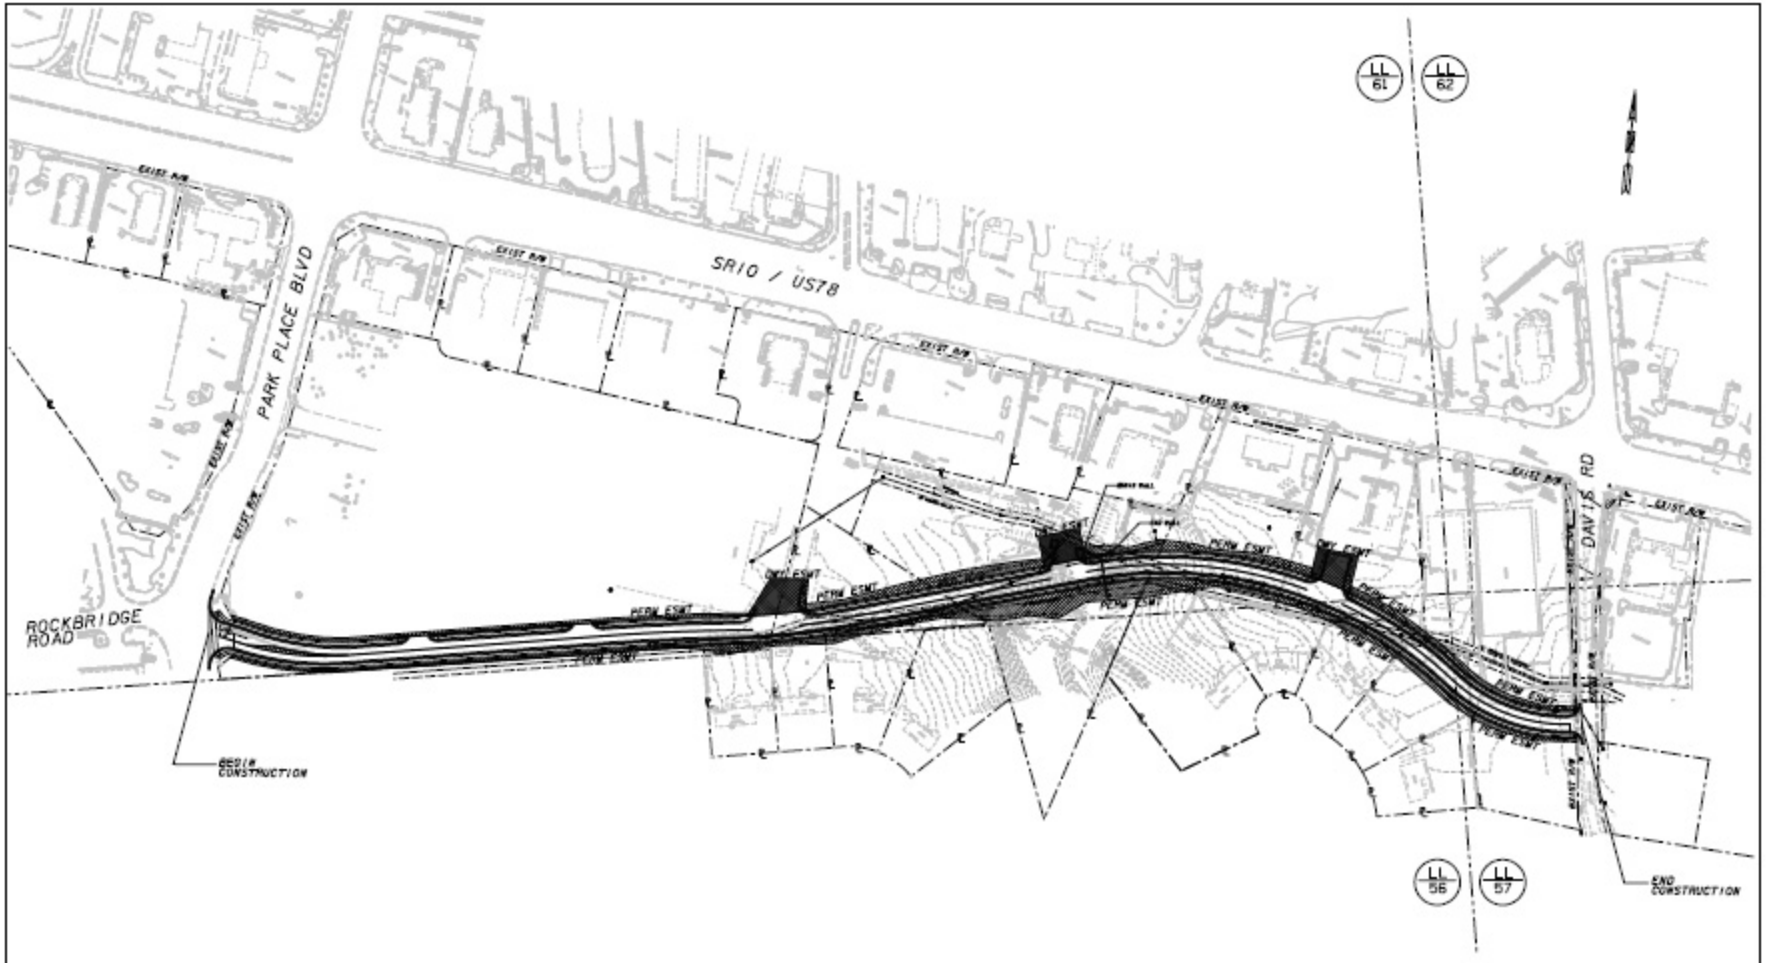

ROCKBRIDGE TO DAVIS ROAD CONNECTOR ST

SCALE IN FEET
0 200 400

GRESHAM SMITH AND PARTNERS

GEORGIA
DEPARTMENT OF TRANSPORTATION
CONCEPT DRAWING
PROJECT - CSSTP-0008-00(035)
COUNTY - GWINNETT
DATE 11/01/07